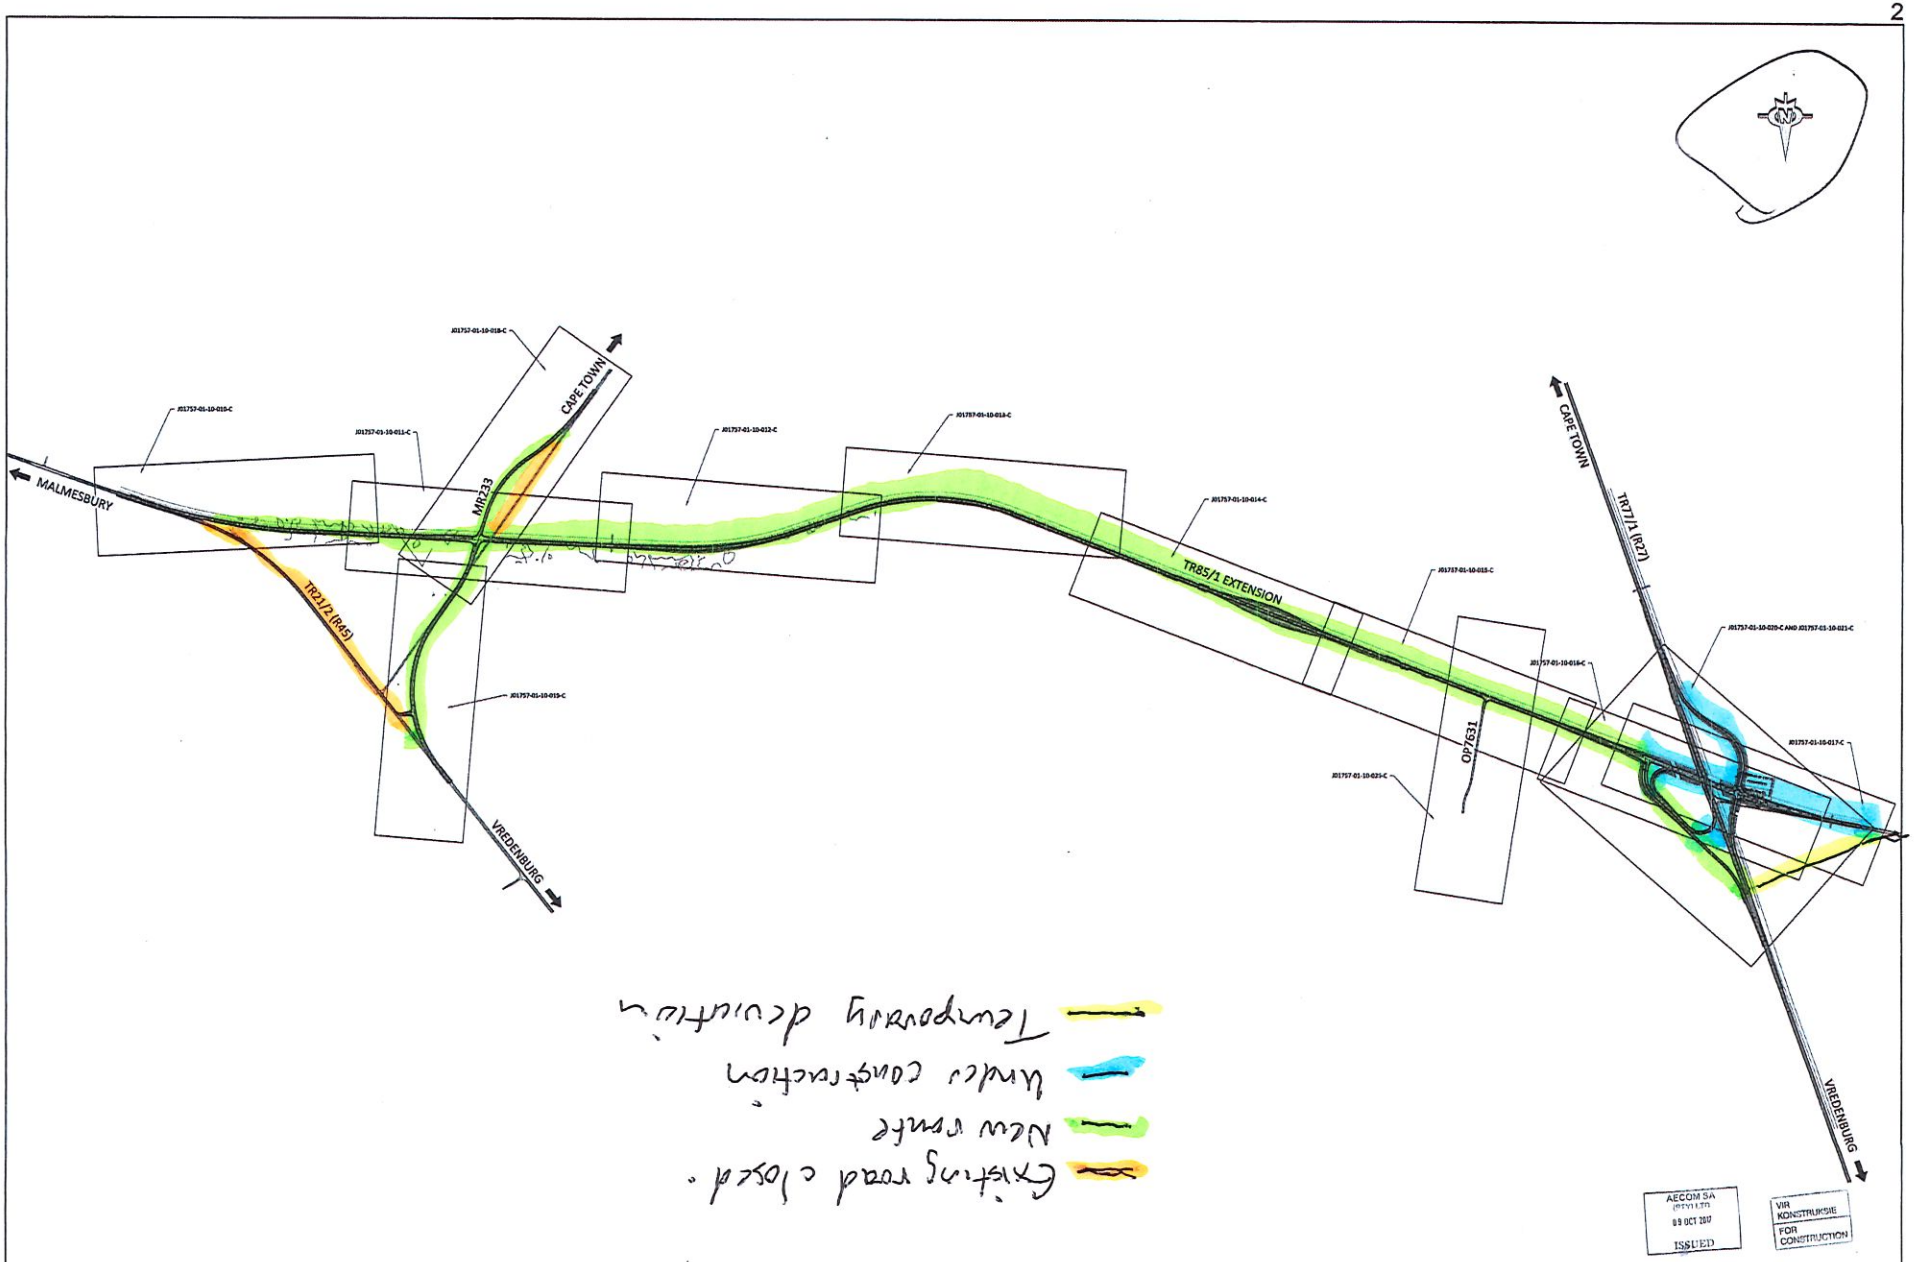

No.	DATE	ADDITIONS AND AMENDMENTS	APPROVED: CONS. ENG.	PRE

DESIGNED BY: H. UYS
CHECKED BY: L. VENTER
DRAWN BY: A. BURGER
CHECKED BY: H. UYS

AECOM

CAPE TOWN OFFICE
WATERIDGE PLACE
SOUTH GATE
TYGER WATERFRONT
CARL CRONJÉ DRIVE
TEL: +27 (0)21 950 7500
FAX: +27 (0)21 950 7503
REG. No. 1966/006628/07

DATE 12/10/2017

WESTERN CAPE GOVERNMENT

DEPARTMENT OF TRANSPORT AND PUBLIC WORKS

APPROVED

THIS APPROVAL IS FOR PROCEDURAL AND ADMINISTRATIVE PURPOSES ONLY AND DOES NOT ATTRACT LEGAL LIABILITY OF ANY KIND FROM WHATSOEVER CAUSE OR HOWSOEVER ARISING.

"PROJECT MANAGER"

DATE 17/10/2017

EXTENSION OF TR08501 FROM TR77/1 TO TR21/2 (GREENFIELDS LINK)

KEY PLAN

F/FILE V FILE No.	TPW 15/04/1/1-TR08501/C875.01
CONTRACT No.	C875.01
CONSULTANT'S PLAN No.	J01757-01-10-002-C-00
SCALE	NOT TO SCALE
WCG STRUCTURES PLAN No.	N/A
WCG INDEX No.	GD46/341